Panasonic


heating & cooling solutions

PANASONIC AQUAREA DESIGN PACK

Project: **Client:**

Project no: **Issue:**



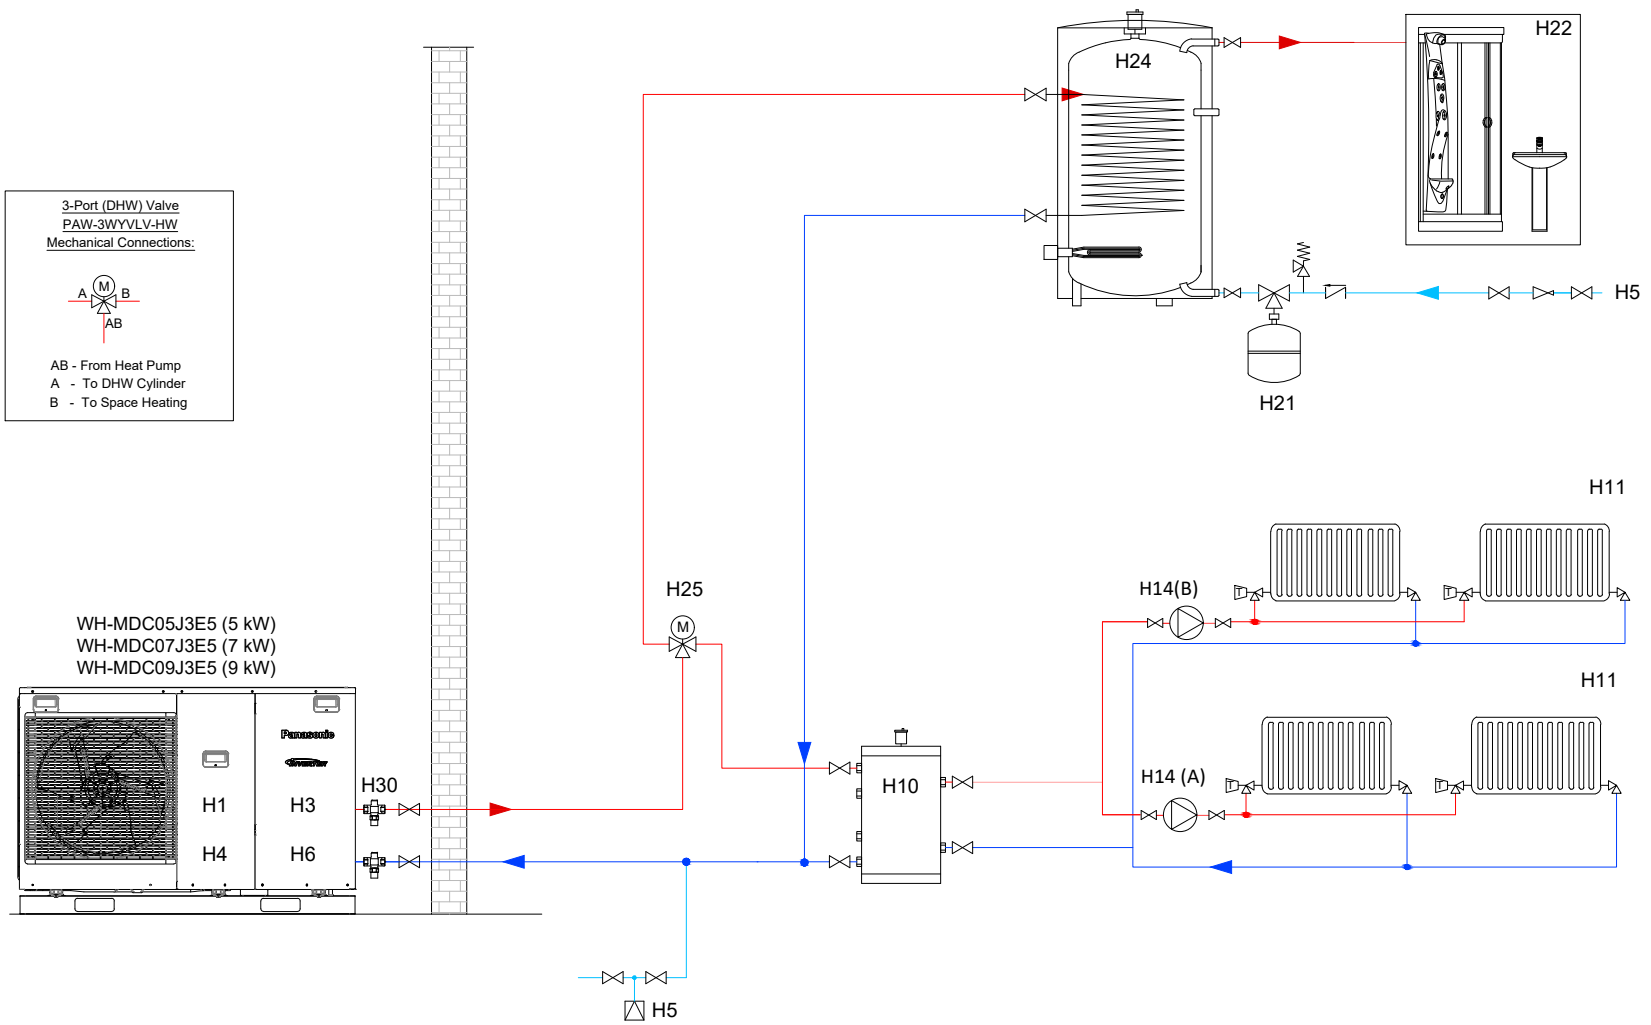

General Notes:

- Scan QR Code for a link to the Aquarea Installation Guide
- **Please ensure that you have attended training and have read the installation and operation manuals regarding this product**
- Panasonic accept no responsibility for the design or errors, schematic is for indication purposes only
- Pending of water test, correct inhibitor levels and biocide should be used
- Freeze protection must be considered using either glycol or anti-freeze valves

Flow Pipework
Return Pipework
Electrical Wiring
Isolation Valve
Anti-freeze valves (optional)
Pump
Non Return Valve
Pressure Regulator
Security Valve
Thermostatic Mixing Valve
3-Port Mixing Valve (for DHW)

Legend:

H1 Heat Pump Outdoor unit (provide outdoor unit drain)
H3 Refrigerant inside the Heat Pump is R32
H4 Magnetic Particle Filter is inside Monobloc unit
H5 Mains (city) water connection
H6 6L Expansion Vessel (heating) is inside Monobloc unit, additional vessel maybe required to meet system requirements

H10 Buffer Tank
H11 Heat Distribution System
H21 Expansion Vessel (Cold Water)
H22 Domestic Hot Water Circuit
H24 Domestic Hot Water Cylinder

H25 3-Way valve (PAW-3WYVLV-HW)
H30 Anti-freeze valves (PAW-A2W-AFVLV)- optional, 2 required per heat pump

Field Supply:
H14(A) Secondary Water Pump Zone 1
H14(B) Secondary Water Pump Zone 2

Aquarea Single Fan Monobloc		
Model	Flow Rate	Min. Pipe Size Ø*
5kW	14.3 l/min	22 mm
7kW	20.7 l/min	22 mm
9kW	25.8 l/min	28 mm

* minimum pipe sizes stated in Copper

Panasonic is not responsible, directly, or indirectly, towards users and in general towards any third party for any delays, inaccuracies, errors, omissions, damages (direct, indirect, consequential, and punishable) arising from such contents. Texts, photos, graphics, may not be published, rewritten, marketed, and distributed by users and third parties in general, in any way and in any form if not expressly indicated in written form by Panasonic itself.


Panasonic

Description:
Typical schematic drawing for piping layout of monobloc heat pump system

Piping Layout Schematic:
Indirect (Buffer), two zone, third party controls

Drawing Number: 1-111-1122

Issue: Prelim

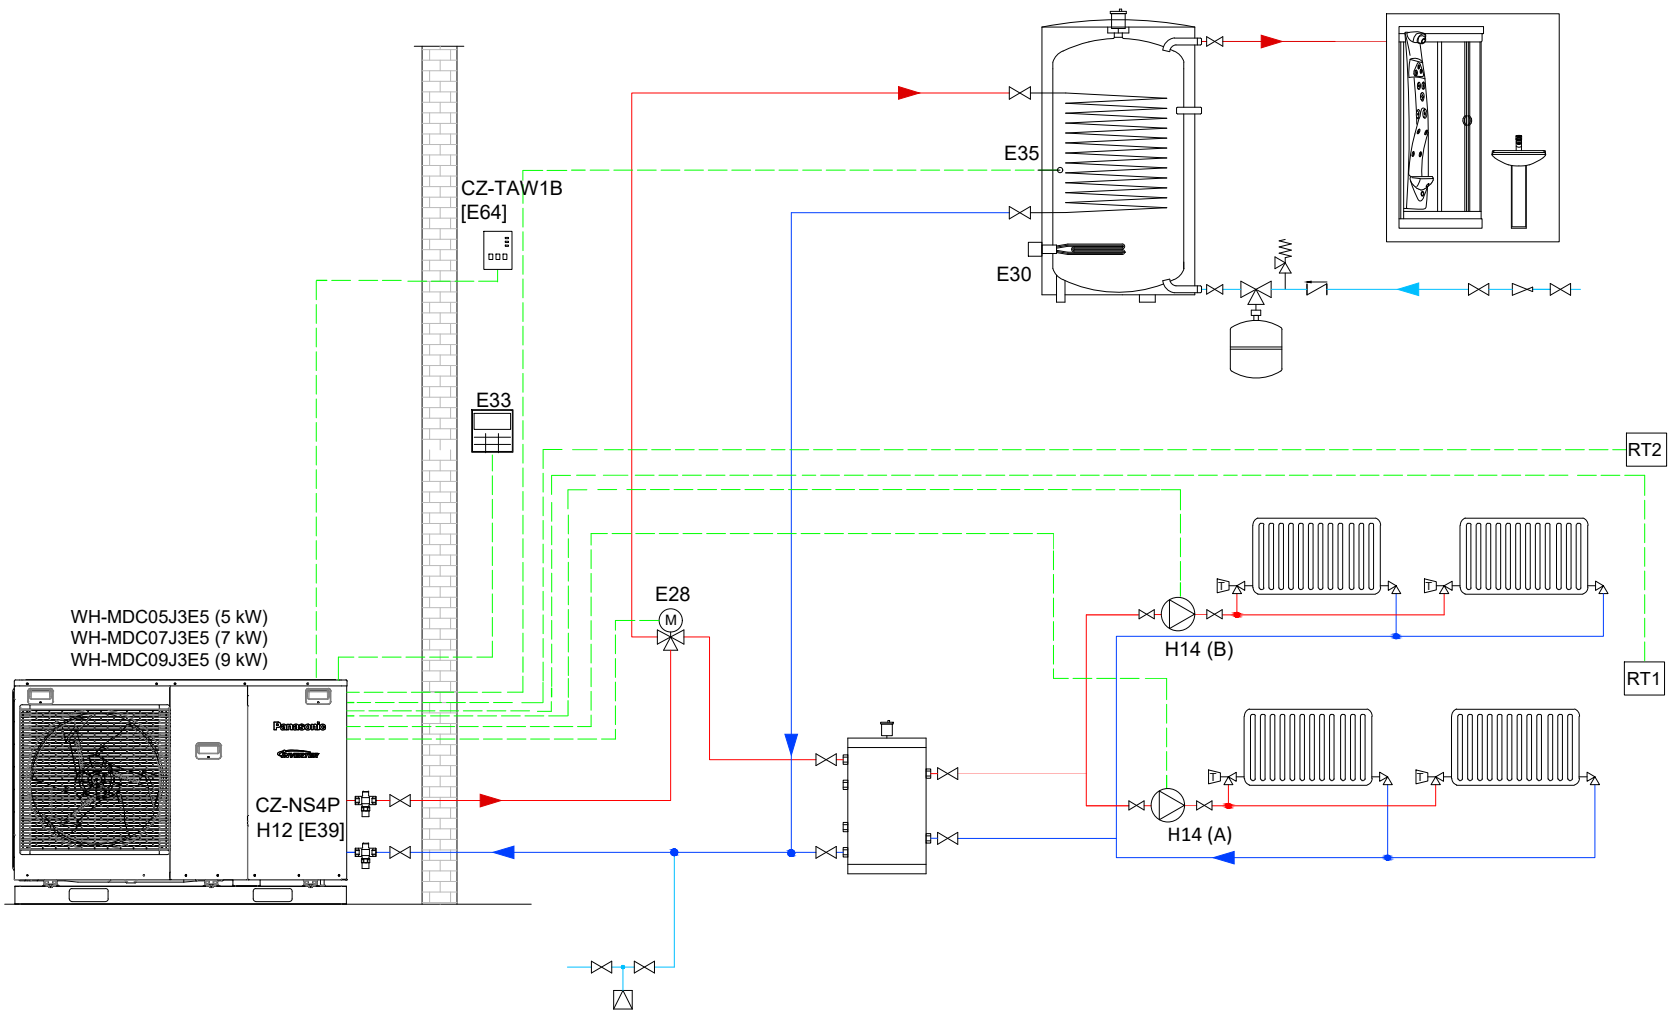

Notes:

Note E26: Main Board PCB
- The maximum cable length for sensor inputs is 30 meters and the maximum cable length for outputs and other inputs is 50m

Note E38: OLP Booster Heater
- On the OLP contact a jumper must be installed if an external booster heater is used and controlled by Panasonic Heat Pump

Note E39: optional PCB:
- If the optional PCB (CZ-NS4p) is installed, the external room thermostat 1, the room sensor 1 and the extra pump control contacts of the main PCB are disabled.

Legend:

H12 Optional PCB - -CZ-NS4P - needed for this scheme
E28 3 way valve: open for DHW and close for heating
E33 Remote Controller
E35 DHW Tank Sensor

Field Supply:
RT1 Room Thermostat Zone 1
RT2 Room Thermostat Zone 2
H14(A) Secondary Water Pump (Zone 1)
H14(B) Secondary Water Pump (Zone 2)

Aquarea Single Fan Monobloc			
Model	Power Supply Cord	Isolating Devices	Recommended RCD
WH-MDC05J3E5	1	15/16A	30mA, 2P, type A
	2	15/16A	30mA, 2P, type AC
WH-MDC07J3E5 & WH-MDC09J3E5	1	25A	30mA, 2P, type A
	2	15/16A	30mA, 2P, type AC

* Refer to installation manual for IEC/EN61000-XX compliance requirements

**Panasonic is not responsible, directly, or indirectly, towards users and in general towards any third party for any delays, inaccuracies, errors, omissions, damages (direct, indirect, consequential, and punishable) arising from such contents. Texts, photos, graphics, may not be published, rewritten, marketed, and distributed by users and third parties in general, in any way and in any form if not expressly indicated in written form by Panasonic itself.*


Panasonic

Description:
Typical schematic drawing for electrical layout of monobloc heat pump system

Piping Layout Schematic:
Indirect (Buffer), two zone, third party controls

Drawing Number: 1-111-1122

Issue: Prelim

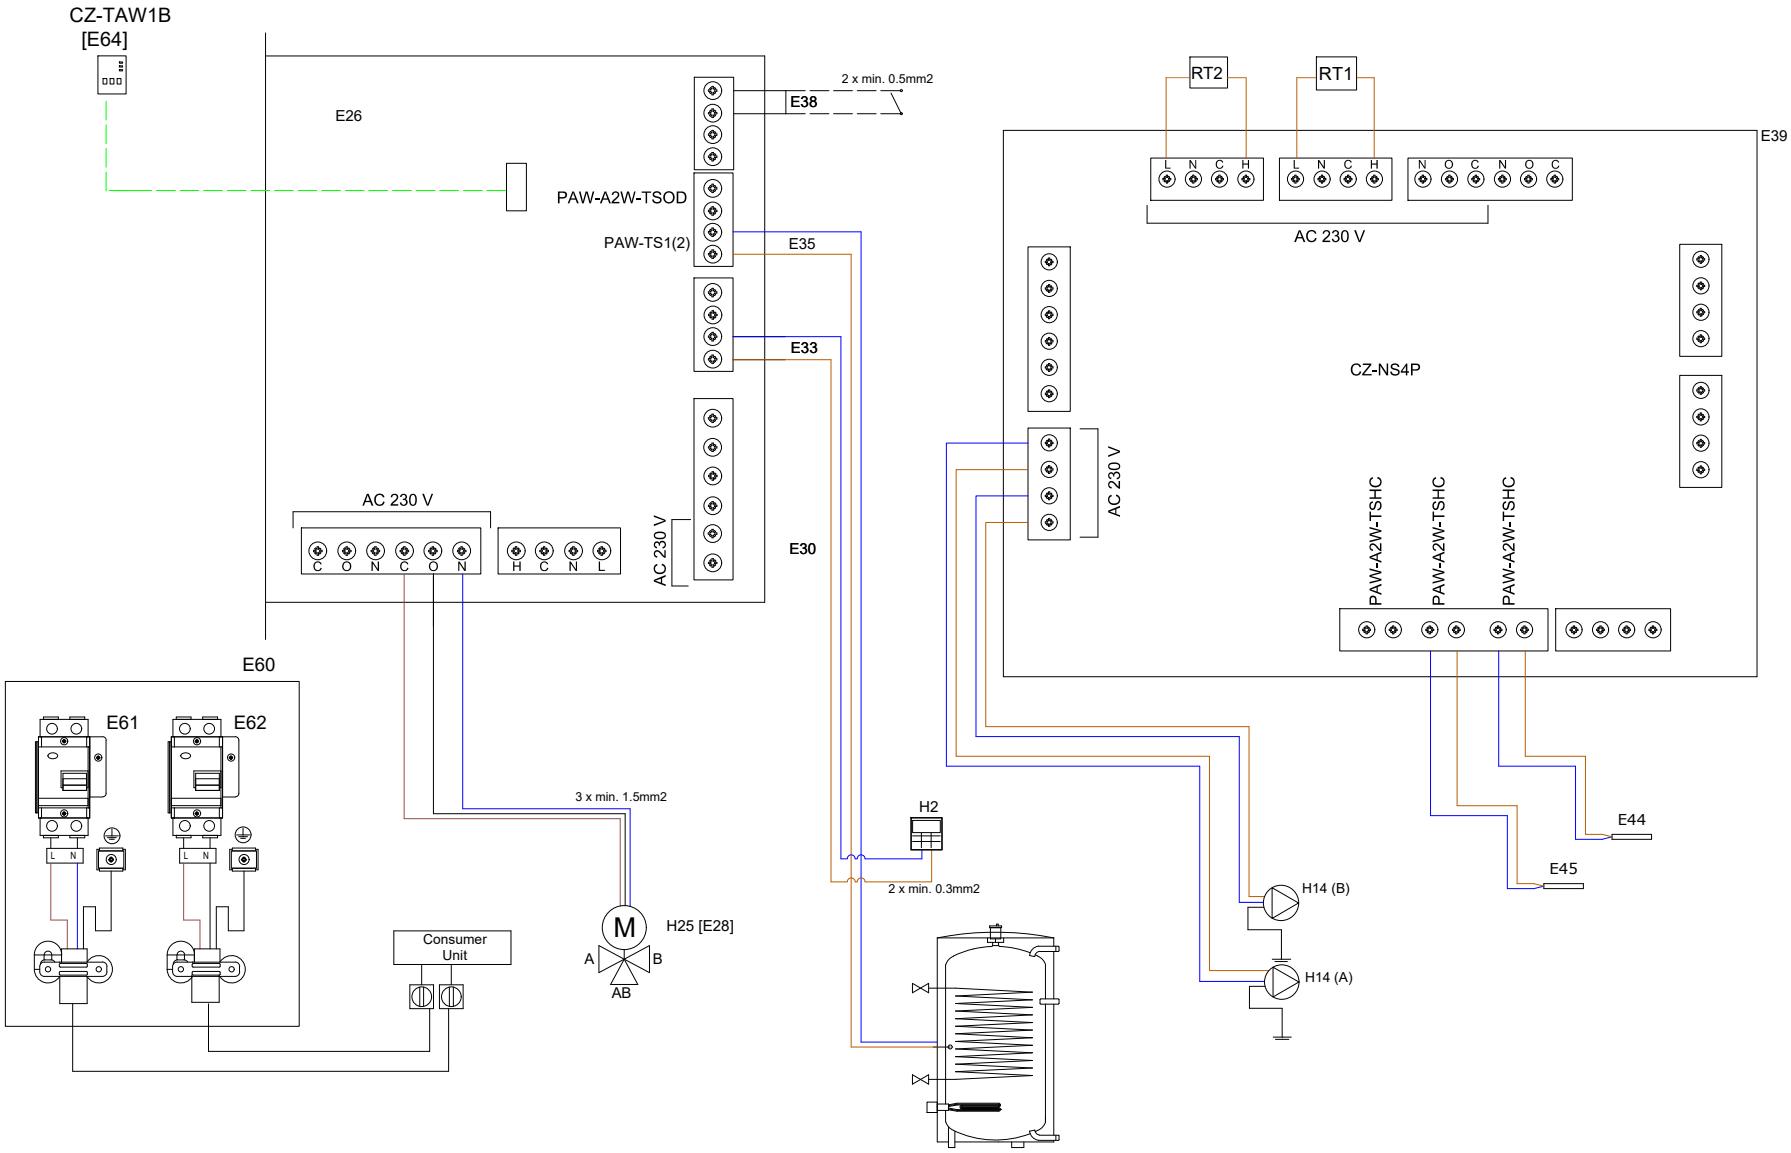

Notes:

Note E26: Main Board PCB
- The maximum cable length for sensor inputs is 30 meters and the maximum cable length for outputs and other inputs is 50m

Note E28: 3-Port (DHW) Valve Mechanical Connections:
- AB - From Heat Pump
- A - to DHW Cylinder
- B - to Space Heating

Note E38: OLP Booster Heater
- On the OLP contact a jumper must be installed if an external booster heater is used and controlled by Panasonic Heat Pump
- Second method of wiring the immersion heater dotted lines

Note E39: optional PCB:
- If the optional PCB (CZ-NS4p) is installed, the external room thermostat 1, the room sensor 1 and the extra pump control contacts of the main PCB are disabled.

Legend:

E26 Main board PCB - see notes E26
E28 3 way valve: open for DHW and close for heating/cooling
E30 Booster Heater (max. 3kW)
E33 Remote Controller
E35 DHW Tank Sensor
E38 OLP booster heater - see note E38
E39 Optional PCB - CZ-NS4P - needed for this scheme
E44 Water Sensor Zone 1
E45 Water Sensor Zone 2
E60 Indoor Unit Power Supply
E61 Unit Power Supply 1 - Main Compressor
E62 Unit Power Supply 2 - Electric Back-up Heater

Field Supply:
RT1 Room Thermostat Zone 1
RT2 Room Thermostat Zone 2
H14 (A) Secondary Water Pump Zone 1
H14 (B) Secondary Water Pump Zone 2

Aquarea Single Fan Monobloc			
Model	Power Supply Cord	Isolating Devices	Recommended RCD
WH-MDC05J3E5	1	15/16A	30mA, 2P, type A
	2	15/16A	30mA, 2P, type AC
WH-MDC07J3E5 & WH-MDC09J3E5	1	25A	30mA, 2P, type A
	2	15/16A	30mA, 2P, type AC

* Refer to installation manual for IEC/EN61000-XX compliance requirements

Panasonic is not responsible, directly, or indirectly, towards users and in general towards any third party for any delays, inaccuracies, errors, omissions, damages (direct, indirect, consequential, and punishable) arising from such contents. Texts, photos, graphics, may not be published, rewritten, marketed, and distributed by users and third parties in general, in any way and in any form if not expressly indicated in written form by Panasonic itself.

Panasonic

Description:
PCB Connections - monobloc heat pump system

Piping Layout Schematic:
Indirect (Buffer), two zone, Third party controls

Drawing Number: 1-111-1022

Issue: Prelim

WH-MDC05J3E5, WH-MDC07J3E5, WH-MDC09J3E5 Indirect Two Zone Third Party Controls System ASHP- Selection/Schedule of Equipment – J Series Monobloc

Product Code	Product Description
WH-MDC05J3E5, WH-MDC07J3E5, WH-MDC09J3E5	J Series 5kW, 7kW, 9kW Monobloc
Additional Kit	
PAW-A2W-AFVLV	Anti-freeze valves x2 required per unit (unless glycol specified)
PAW-TS1 (6m)/ **PAW-TS2** (20m)	Cylinder sensors either one will be required with each unit cylinder, supplied in 2x different lengths.
PAW-3WYVLV-HW	3 port valves required on each system. Our systems are hot water priority, so this is a diverter valve.
CZ-TAW1B	Aquarea Smart Cloud for remote control and maintenance through wireless or wired LAN.
CZ-TAW1-CBL	10m extension cable for CZ-TAW1B
CZ-NS4P	PCB for advanced functions in J and H Generations
PAW-A2W-TSHC	Zone water sensor x2
PAW-BTANK50L-2	50L buffer tank. *Please note that 50L will be supplied as standard unless stated otherwise.*
Cylinder options, please choose one from the below.	
KIT-G3TD201CE5-1 **KIT-G3TD301CE5-1**	200L and 300L domestic hot water cylinder with 1.8m2 coil
KIT-G3TD30C1E5HI-1	300L Domestic hot water cylinder with 2.35m2 coil

***Please refer to schematics for field supply items**

Panasonic

Edition	Details	Date

Client:

Project:

Title:

Scale:	Issue:
Drawn by:	Project No:
Checked by:	Date:

Download the Aquarea A2W Heat Pump Price Lists 2023/24

UK-AQUPLST0323-01 CTA.pdf (panasonicproclub.com)

Download the Aquarea Installation Guide

UK_INSTALLATION_MANUAL_H 2023v3.pdf (panasonicproclub.com)

A guide on checking the flow rate on your controller

Flow Rate Check Video – YouTube

A how to guide on re heating your tank via your controller

Tank Re Heat Video - YouTube

A how to guide on setting a weekly timer on your controller

Weekly Timer Setup Video – YouTube



Panasonic PRO Club is fully compatible with tablet computer and smartphone.
Visit www.panasonicproclub.com or connect simply with your smartphone to the PRO Club using this QR Code.